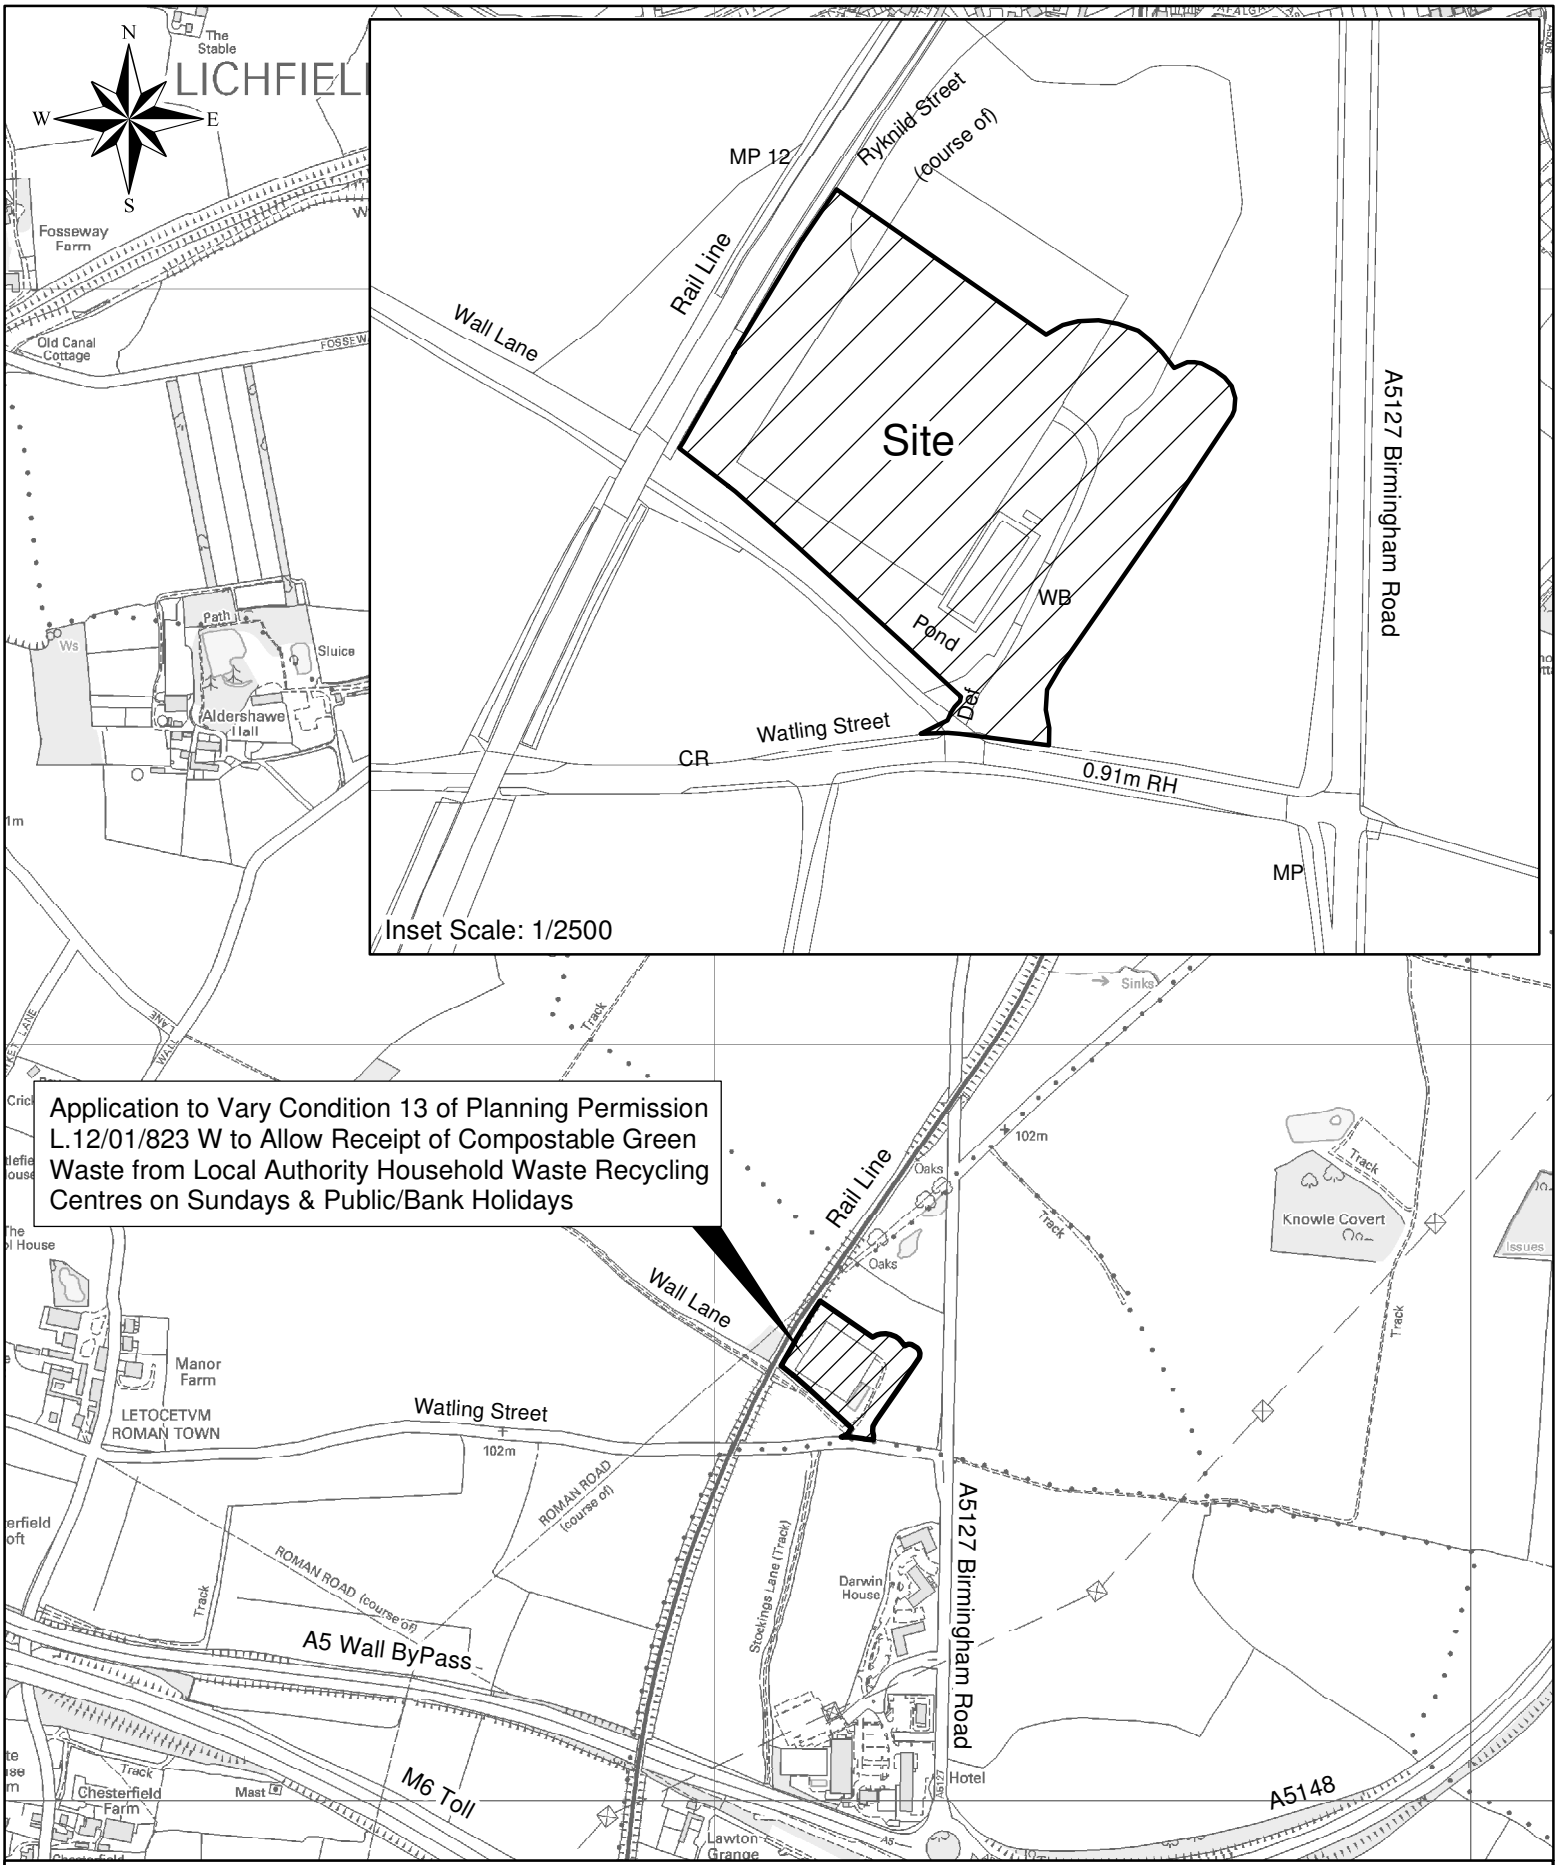


© Crown Copyright and database rights 2017. Ordnance Survey 100019422. Produced by Staffordshire County Council, 2017.
'You are not permitted to copy, sub-license, distribute or sell any of this data to third parties in any form'.

Staffordshire County Council

Planning, Policy
& Development Control,
Staffordshire County Council,
No.1 Staffordshire Place,
Stafford, ST16 2LP.
Telephone 0300 111 8000

Greener Composting. Application to vary condition 13 of the composting facility planning permission L.12/01/823 W to allow receipt of compostable green waste from Local Authority Household Waste Recycling Centres on Sundays and Public/ Bank Holidays, Watling Street, Wall, Lichfield.

| Date : 28/07/17 | O. S. Grid Ref : SK.111 065 | Scale at A4 : 1/10000 | File : L.17/02/823 W |
|---|---|---|---|